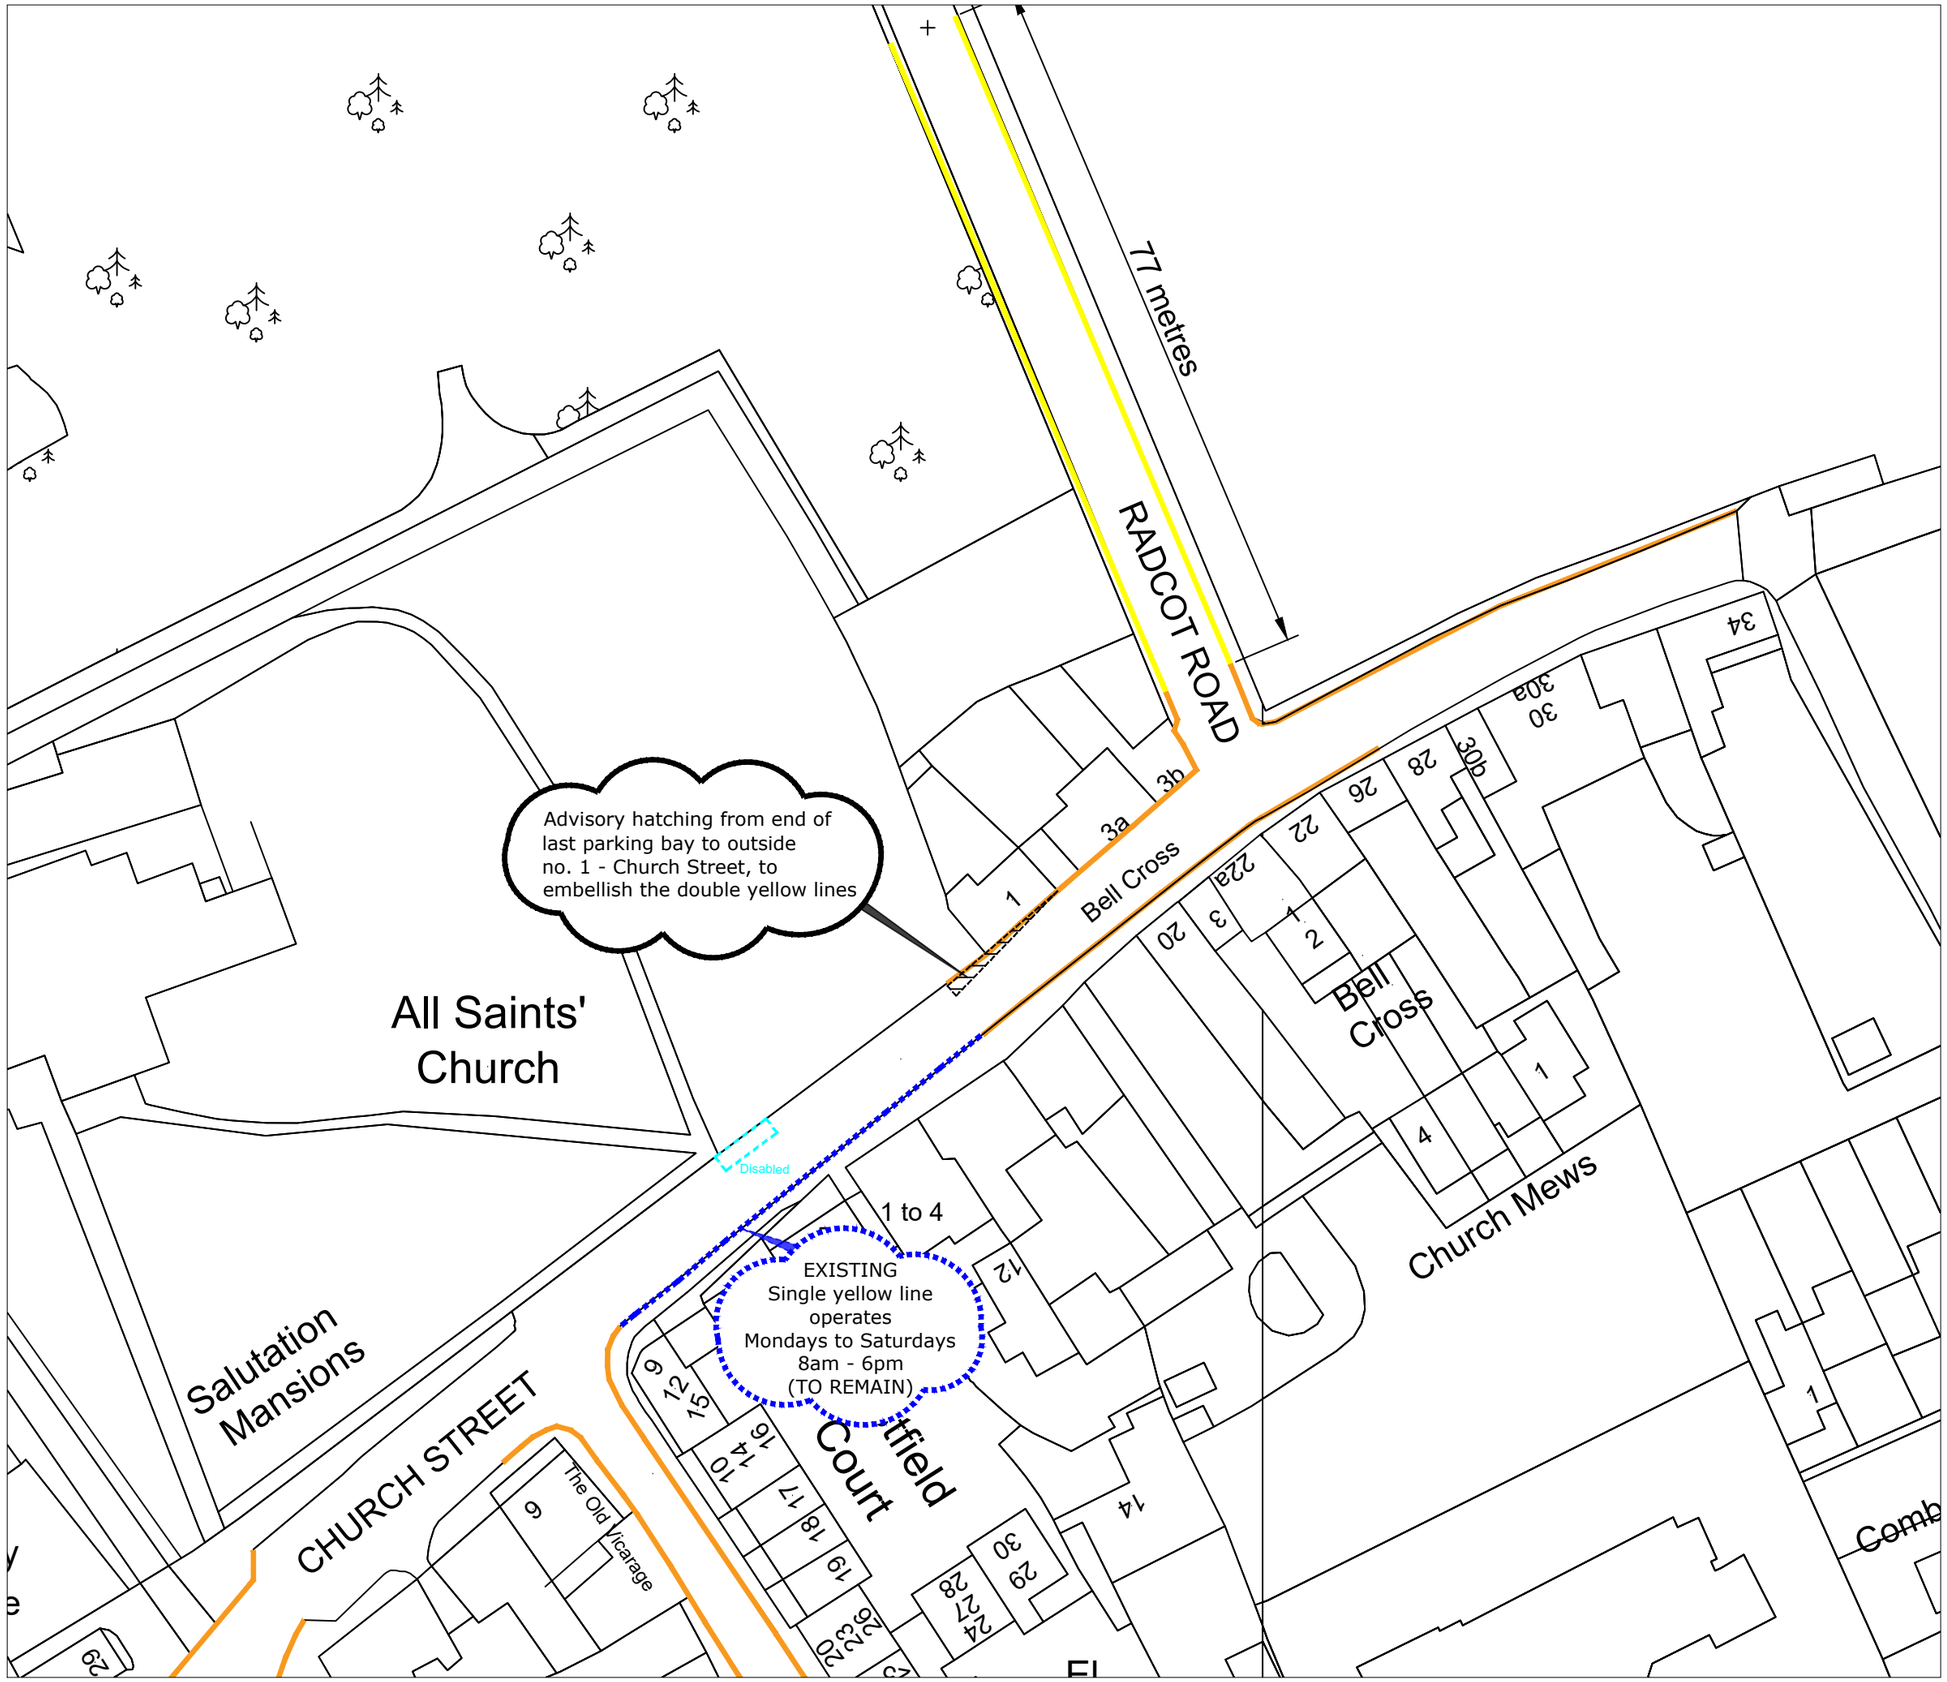

P:\2. Network Management\Parking Control\SCHEMES & MAINTENANCE\2. District Areas\4. Vale of WH\1. Live Projects\Faringdon\CAD files\Faringdon 2024 Proposals.dwg

Drawing No. PRD/2024/004/A | Revision 0

Key

- Existing — No Waiting at Any Time (double yellow lines)
- Proposed — No Waiting at Any Time (double yellow lines)
- Existing — No Waiting - times as indicated (single yellow lines)
- Existing — Disabled Persons Parking Space — Blue badge holders only at any time

© Crown Copyright and Database rights 10023343 2017

Rev.	Date	Purpose of revision	Drawn	Checked	Approved
1	May '25	Alterations requested by Faringdon TC	MH	JW	JW
2	Jul '25	Permit parking removed & yellow lines extended on Radcot Road	MH	JW	JW

OXFORDSHIRE COUNTY COUNCIL

Paul Fermer
Director of
Environment & Highways

Oxfordshire County Council
County Hall
New Road
Oxford
OX1 1ND
Tel: 0845 310 1111

Project title
Faringdon Parking Restrictions
Parking Review 2024

Drawing title
Plan A - Church Street

Drawing Status: Formal consultation

Scale @ A3	Drawn by	Checked by	Approved by
Not to scale	MH	JW	JW
	Date drawn: Oct 2024	Date checked: Oct 2024	Date approved: Oct 2024

Oxfordshire Project No. & File Ref

Drawing No. PRD/2024/004/A | Revision 0

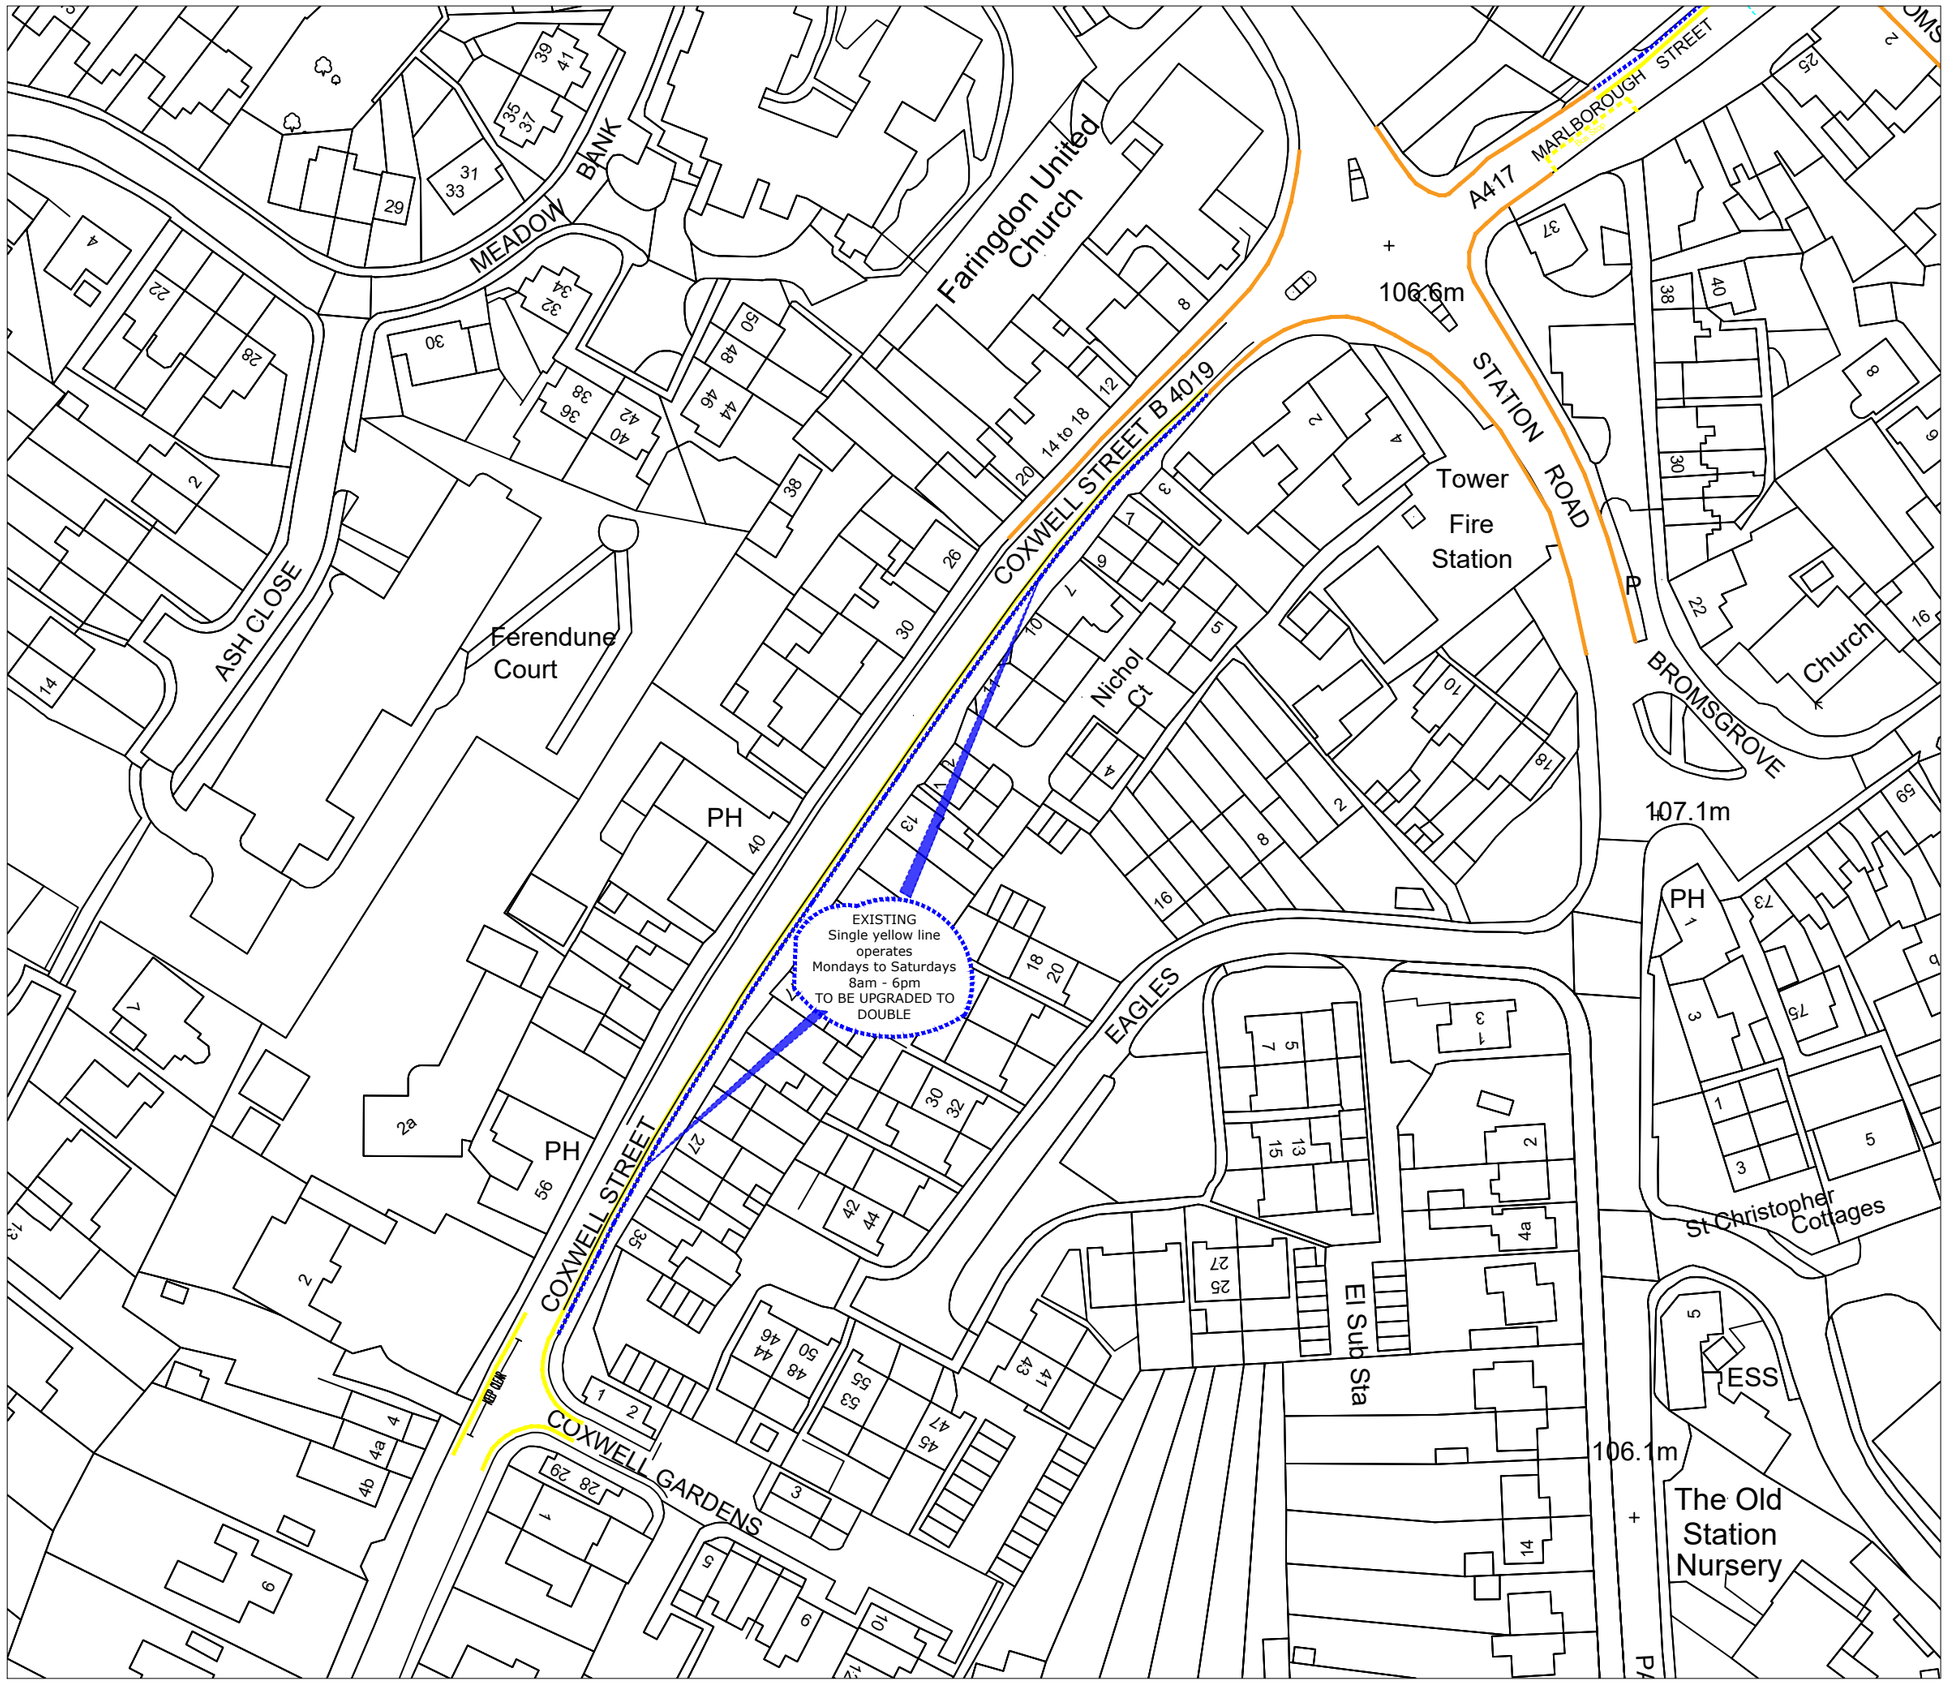

P:\2. Network Management\Parking Control\SCHEMES & MAINTENANCE\2. District Areas\4. Vale of WH\1. Live Projects\Faringdon\CAD files\Faringdon 2024 Proposals.dwg

Drawing No.	PRD/2024/004/B	Revision	0

Key

Existing
No Waiting at Any Time
(double yellow lines)

Proposed
No Waiting at Any Time
(double yellow lines)

Existing
No Waiting - times as indicated
(single yellow lines)

© Crown Copyright and Database rights 10023343 2017

Rev.	Date	Purpose of revision	Drawn	Checked	Approved
1	May '25	Alterations requested by Faringdon TC	MH	JW	JW
2	Jul '25	Permit Parking Removed & Double yellow lines extended around Coxwell Gardens junction	MH	JW	JW

OXFORDSHIRE COUNTY COUNCIL

Paul Fermer
Director of
Environment & Highways

Oxfordshire County Council
County Hall
New Road
Oxford
OX1 1ND
Tel: 0845 310 1111

Project title

Faringdon Parking Restrictions
Parking Review 2024

Drawing title

Plan B - Coxwell Street

Drawing Status	Formal consultation		
Scale @ A3	Drawn by	Checked by	Approved by
Not to scale	MH	JW	JW
	Date drawn	Date checked	Date approved
	Oct 2024	Oct 2024	Oct 2024

Oxfordshire Project No. & File Ref

Drawing No.	PRD/2024/004/B	Revision	0

Existing advisory School Keep clear marking (not subject to TRO) to remain

Existing Loading bay to be altered to operate on Mondays to Saturdays 8am - 6pm 30 mins limit - no return for 1 hour

Proposed No Loading at any time

EXISTING Single yellow line operates Mondays to Saturdays 8am - 6pm TO BE UPGRADED TO DOUBLE YELLOW

Limited waiting Mondays to Saturdays 8am - 6pm 2 hour limit, no return for 2 hours (PROPOSED)

EXISTING Single yellow line operates Mondays to Saturdays 8am - 6pm TO REMAIN

EXISTING Limited Waiting (1-hour) Mondays to Saturdays 8am - 6pm TO BE REMOVED

EXISTING Single yellow line operates Mondays to Saturdays 8am - 6pm TO BE UPGRADED TO DOUBLE YELLOW

Key

Existing
No Waiting at Any Time
(double yellow lines)

Proposed
No Waiting at Any Time
(double yellow lines)

Existing
No Waiting - times as indicated
(single yellow lines)

Existing
Disabled Persons Parking Space
Blue badge holders only at any time

Proposed
Short-stay parking - times as indicated

Proposed loading only bay
Mon-Sat 8am to 6pm
30 mins limit - no return for 1 hour

Existing No loading at any time

Proposed No loading at any time

© Crown Copyright and Database rights 10023343 2017

Rev.	Date	Purpose of revision	Drawn	Checked	Approved
1	May '25	Alterations requested by Faringdon TC	MH	JW	JW
2	Jul '25	School Keep clear marking to remain and not subject to TRO	MH	JW	JW

OXFORDSHIRE COUNTY COUNCIL

Paul Fermer
Director of
Environment & Highways

Oxfordshire County Council
County Hall
New Road
Oxford
OX1 1ND
Tel: 0845 310 1111

Project title
Faringdon Parking Restrictions
Parking Review 2024

Drawing title
Plan C - Gloucester Street

Drawing Status	Formal consultation		
Scale @ A3	Drawn by	Checked by	Approved by
Not to scale	MH	JW	JW
	Date drawn	Date checked	Date approved
	Oct 2024	Oct 2024	Oct 2024

Oxfordshire Project No. & File Ref

Drawing No. PRD/2024/004/C | Revision 0

Drawing No. PRD/2024/004/C | Revision 0

P:\2. Network Management\Parking Control\SCHEMES & MAINTENANCE\2. District Areas\4. Vale of WH\1. Live Projects\Faringdon\CAD files\Faringdon 2024 Proposals.dwg

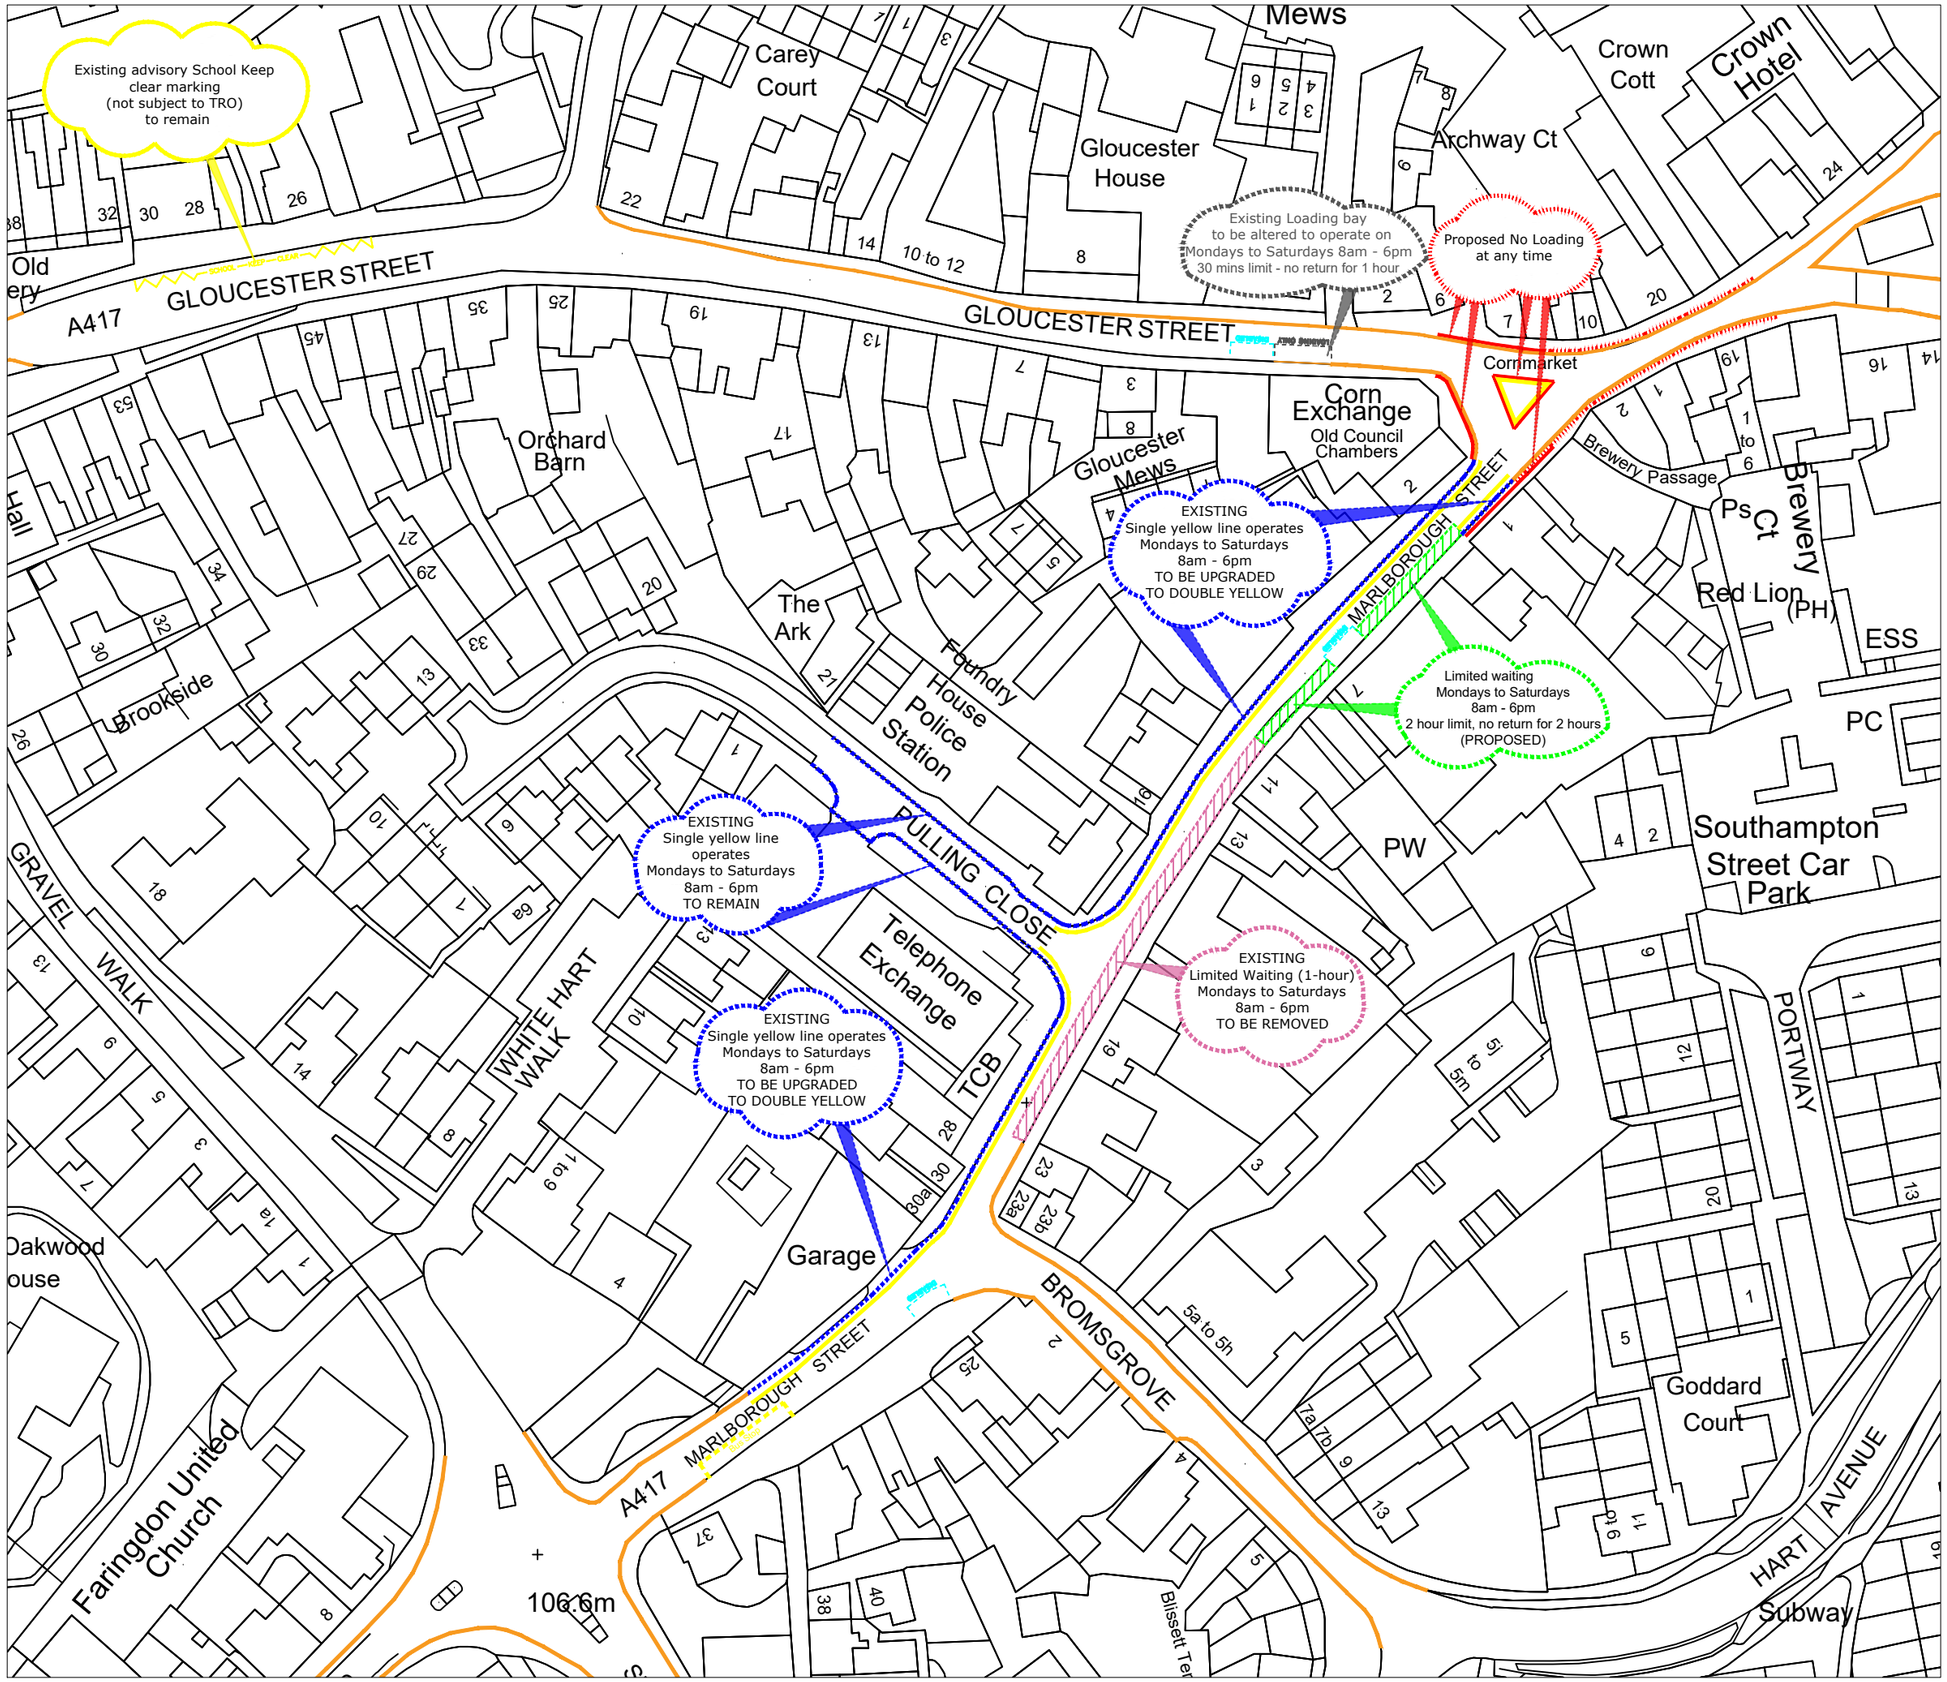

Drawing No.	PRD/2024/004/D	Revision	0

Key

- Existing No Waiting at Any Time (double yellow lines)
- Proposed No Waiting at Any Time (double yellow lines)
- Existing No Waiting - times as indicated (single yellow lines)
- Existing Disabled Persons Parking Space Blue badge holders only at any time
- Proposed Short-stay parking - times as indicated
- Proposed loading only bay Mon-Sat 8am to 6pm 30 mins limit - no return for 1 hour
- Existing No loading at any time
- Proposed No loading at any time

© Crown Copyright and Database rights 10023343 2017

Rev.	Date	Purpose of revision	Drawn	Checked	Approved
1	May '25	Alterations requested by Faringdon TC	MH	JW	JW
2	Jul '25	Permit parking and Limited waiting removed Except for 2 sections either side of disabled bay	MH	JW	JW

OXFORDSHIRE COUNTY COUNCIL

Paul Fermer
Director of Environment & Highways

Oxfordshire County Council
County Hall
New Road
Oxford
OX1 1ND
Tel: 0845 310 1111

Project title

Faringdon Parking Restrictions
Parking Review 2024

Drawing title

Plan D - Marlborough Street

Drawing Status	Formal consultation		
Scale @ A3	Drawn by	Checked by	Approved by
Not to scale	MH	JW	JW
	Date drawn Oct 2024	Date checked Oct 2024	Date approved Oct 2024

Oxfordshire Project No. & File Ref

Drawing No.	PRD/2024/004/D	Revision	0

P:\2. Network Management\Parking Control\SCHEMES & MAINTENANCE\2. District Areas\4. Vale of WH\1. Live Projects\Faringdon\CAD files\Faringdon 2024 Proposals.dwg

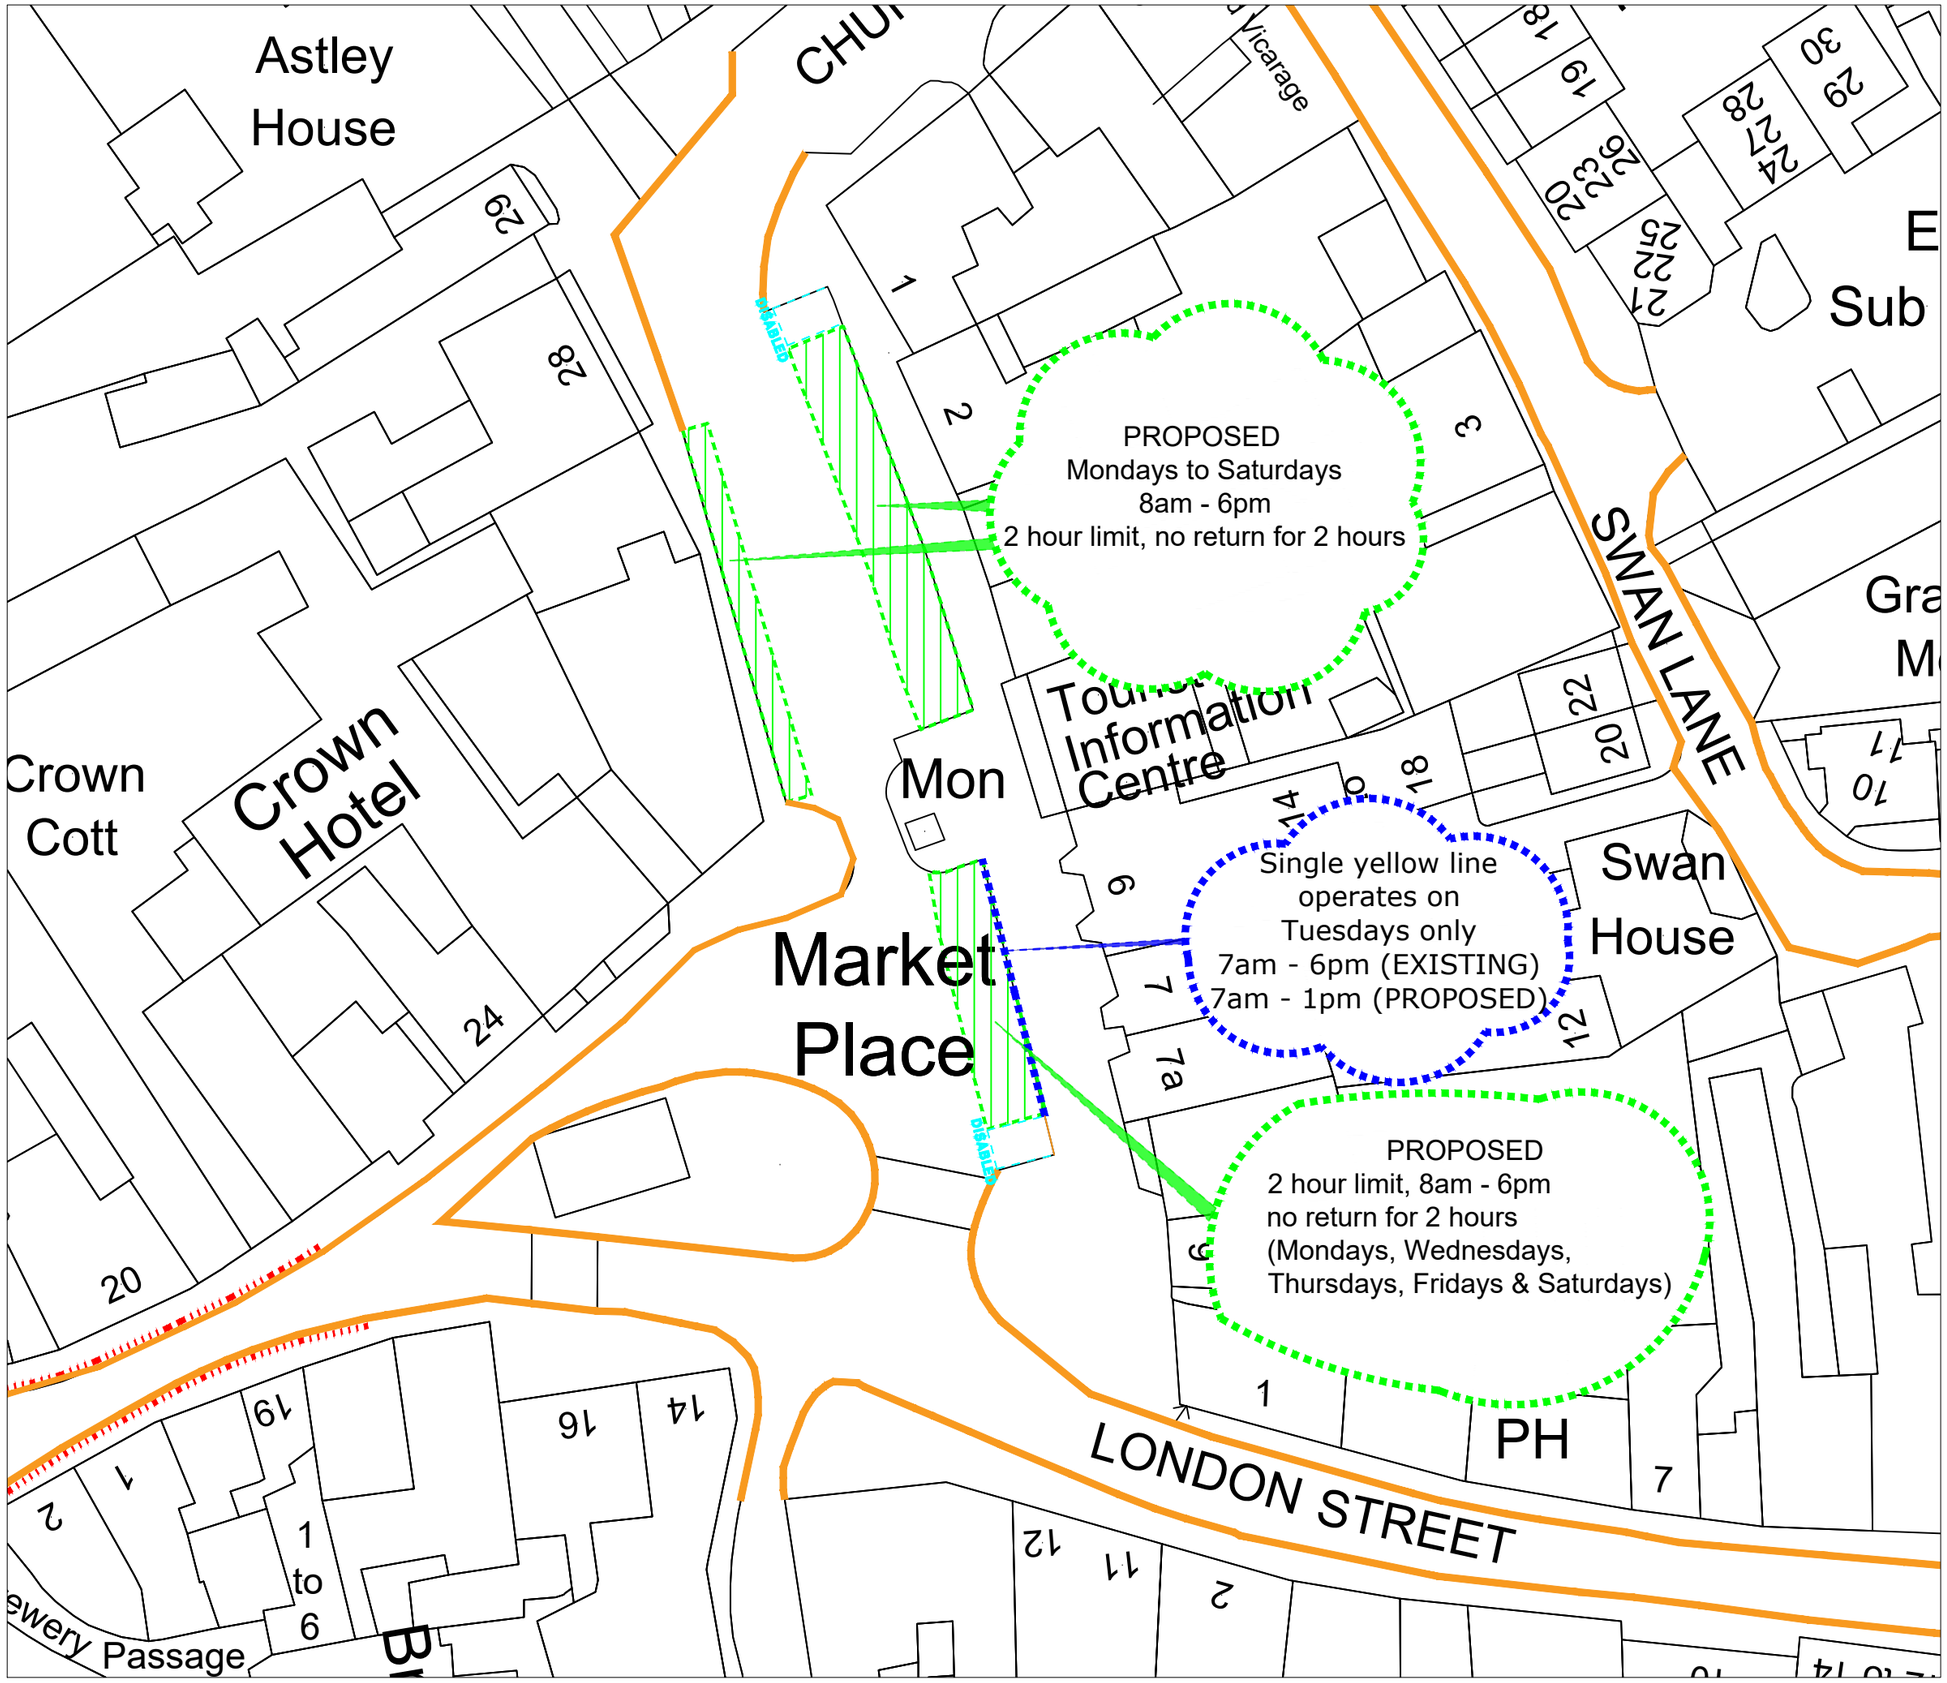

P:\2. Network Management\Parking Control\SCHEMES & MAINTENANCE\2. District Areas\4. Vale of WH\1. Live Projects\Faringdon\CAD files\Faringdon 2024 Proposals.dwg

Drawing No.	PRD/2024/004/E	Revision	0

Key

- Existing No Waiting at Any Time (double yellow lines)
- Existing No Waiting - times as indicated (single yellow lines)
- Existing Disabled Persons Parking Space Blue badge holders only at any time
- Proposed Short-stay parking - times as indicated
- Existing No loading at any time

© Crown Copyright and Database rights 10023343 2017

Rev.	Date	Purpose of revision	Drawn	Checked	Approved
1	May '25	Alterations requested by Faringdon TC	MH	JW	JW

OXFORDSHIRE COUNTY COUNCIL

Paul Fermer
Director of
Environment & Highways

Oxfordshire County Council
County Hall
New Road
Oxford
OX1 1ND
Tel: 0845 310 1111

Project title

Faringdon Parking Restrictions
Parking Review 2024

Drawing title

Plan E - Market Place

Drawing Status	Formal consultation		
Scale @ A3	Drawn by	Checked by	Approved by
Not to scale	MH	JW	JW
	Date drawn	Date checked	Date approved
	Oct 2024	Oct 2024	Oct 2024

Oxfordshire Project No. & File Ref

Drawing No.	PRD/2024/004/E	Revision	0